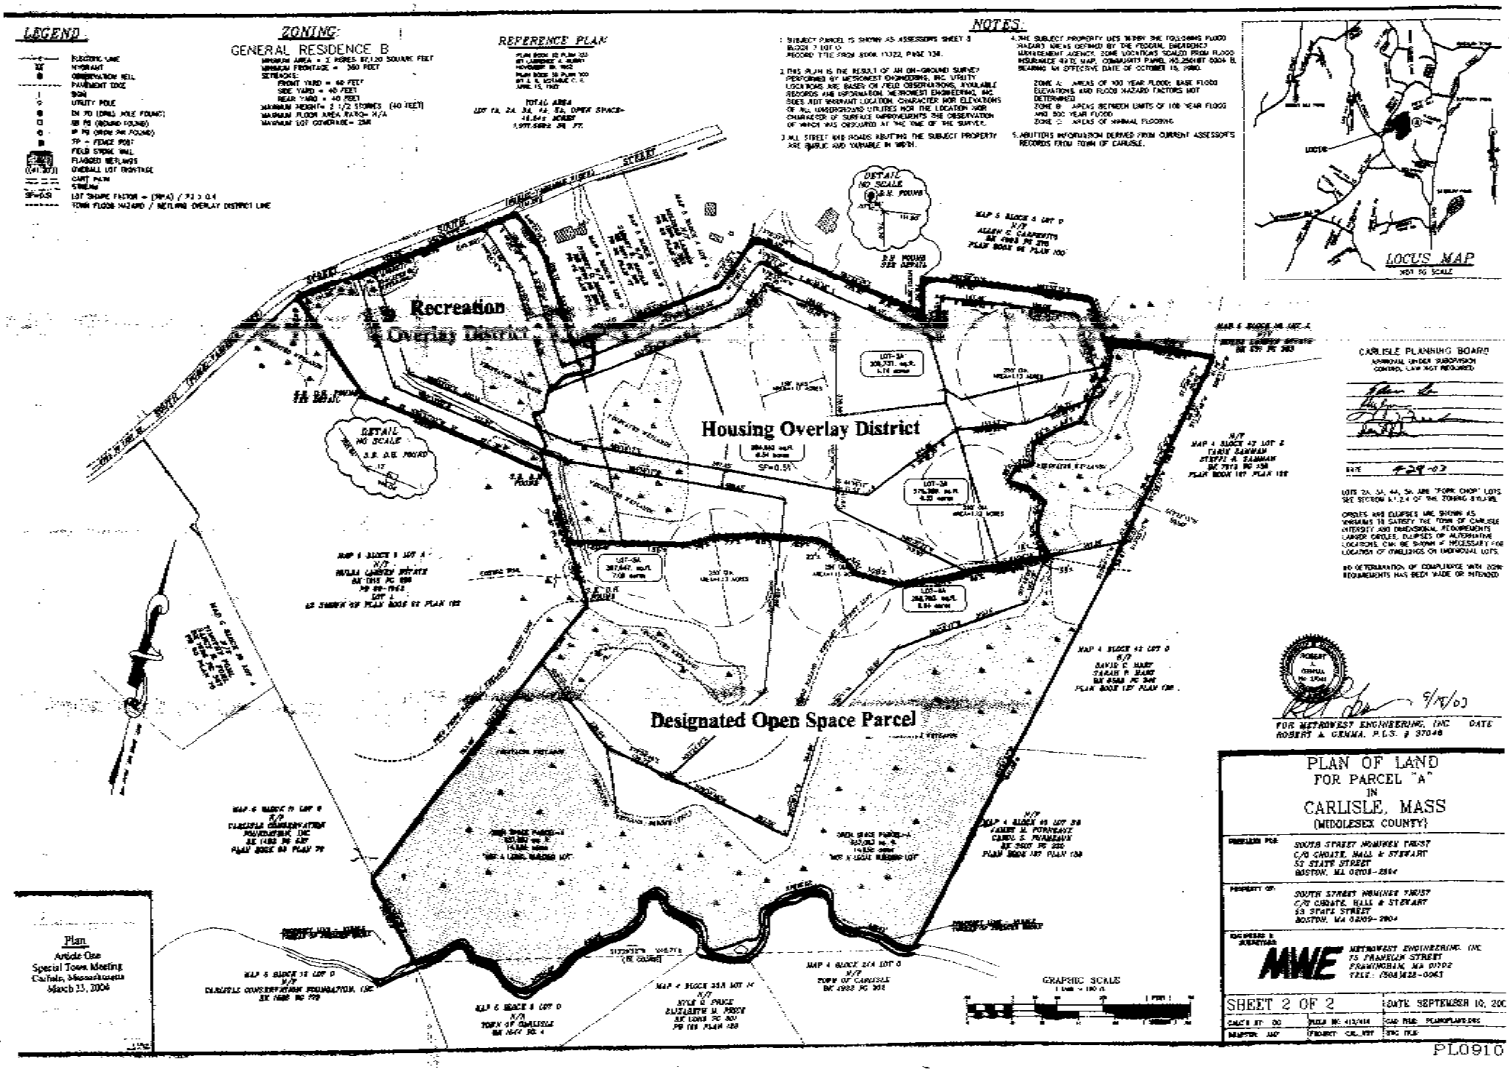
LEGEND
ZONING
GENERAL RESIDENCE B
REFERENCE PLAN
NOTES
LOCUS MAP
NOT TO SCALE
Recreation Overlay District
Housing Overlay District
Designated Open Space Parcel
DETAIL NO SCALE
GRAPHIC SCALE
CARLISLE PLANNING BOARD
APPROVAL UNDER SUBDIVISION CONTROL LAW NOT REQUIRED
9/8/03
FOR METROWEST ENGINEERING, INC
ROBERT A. GENNA, P.L.S. # 37046
PLAN OF LAND
FOR PARCEL "A"
IN
CARLISLE, MASS
(MIDDLESEX COUNTY)
OWNER FOR:
SOUTH STREET NOMINEE TRUST
C/O GRIATE, HALL & STEWART
53 STATE STREET
BOSTON, MA 02109-2804
PROPERTY OF:
SOUTH STREET NOMINEE TRUST
C/O GRIATE, HALL & STEWART
53 STATE STREET
BOSTON, MA 02109-2804
ENGINEER & SURVEYOR
MWE
METROWEST ENGINEERING, INC
75 FRANKLIN STREET
FRAMINGHAM, MA 01702
TEL: (508)872-0063
SHEET 2 OF 2
DATE: SEPTEMBER 10, 200
Plan
Article One
Special Town Meeting
Carlisle, Massachusetts
March 23, 2004